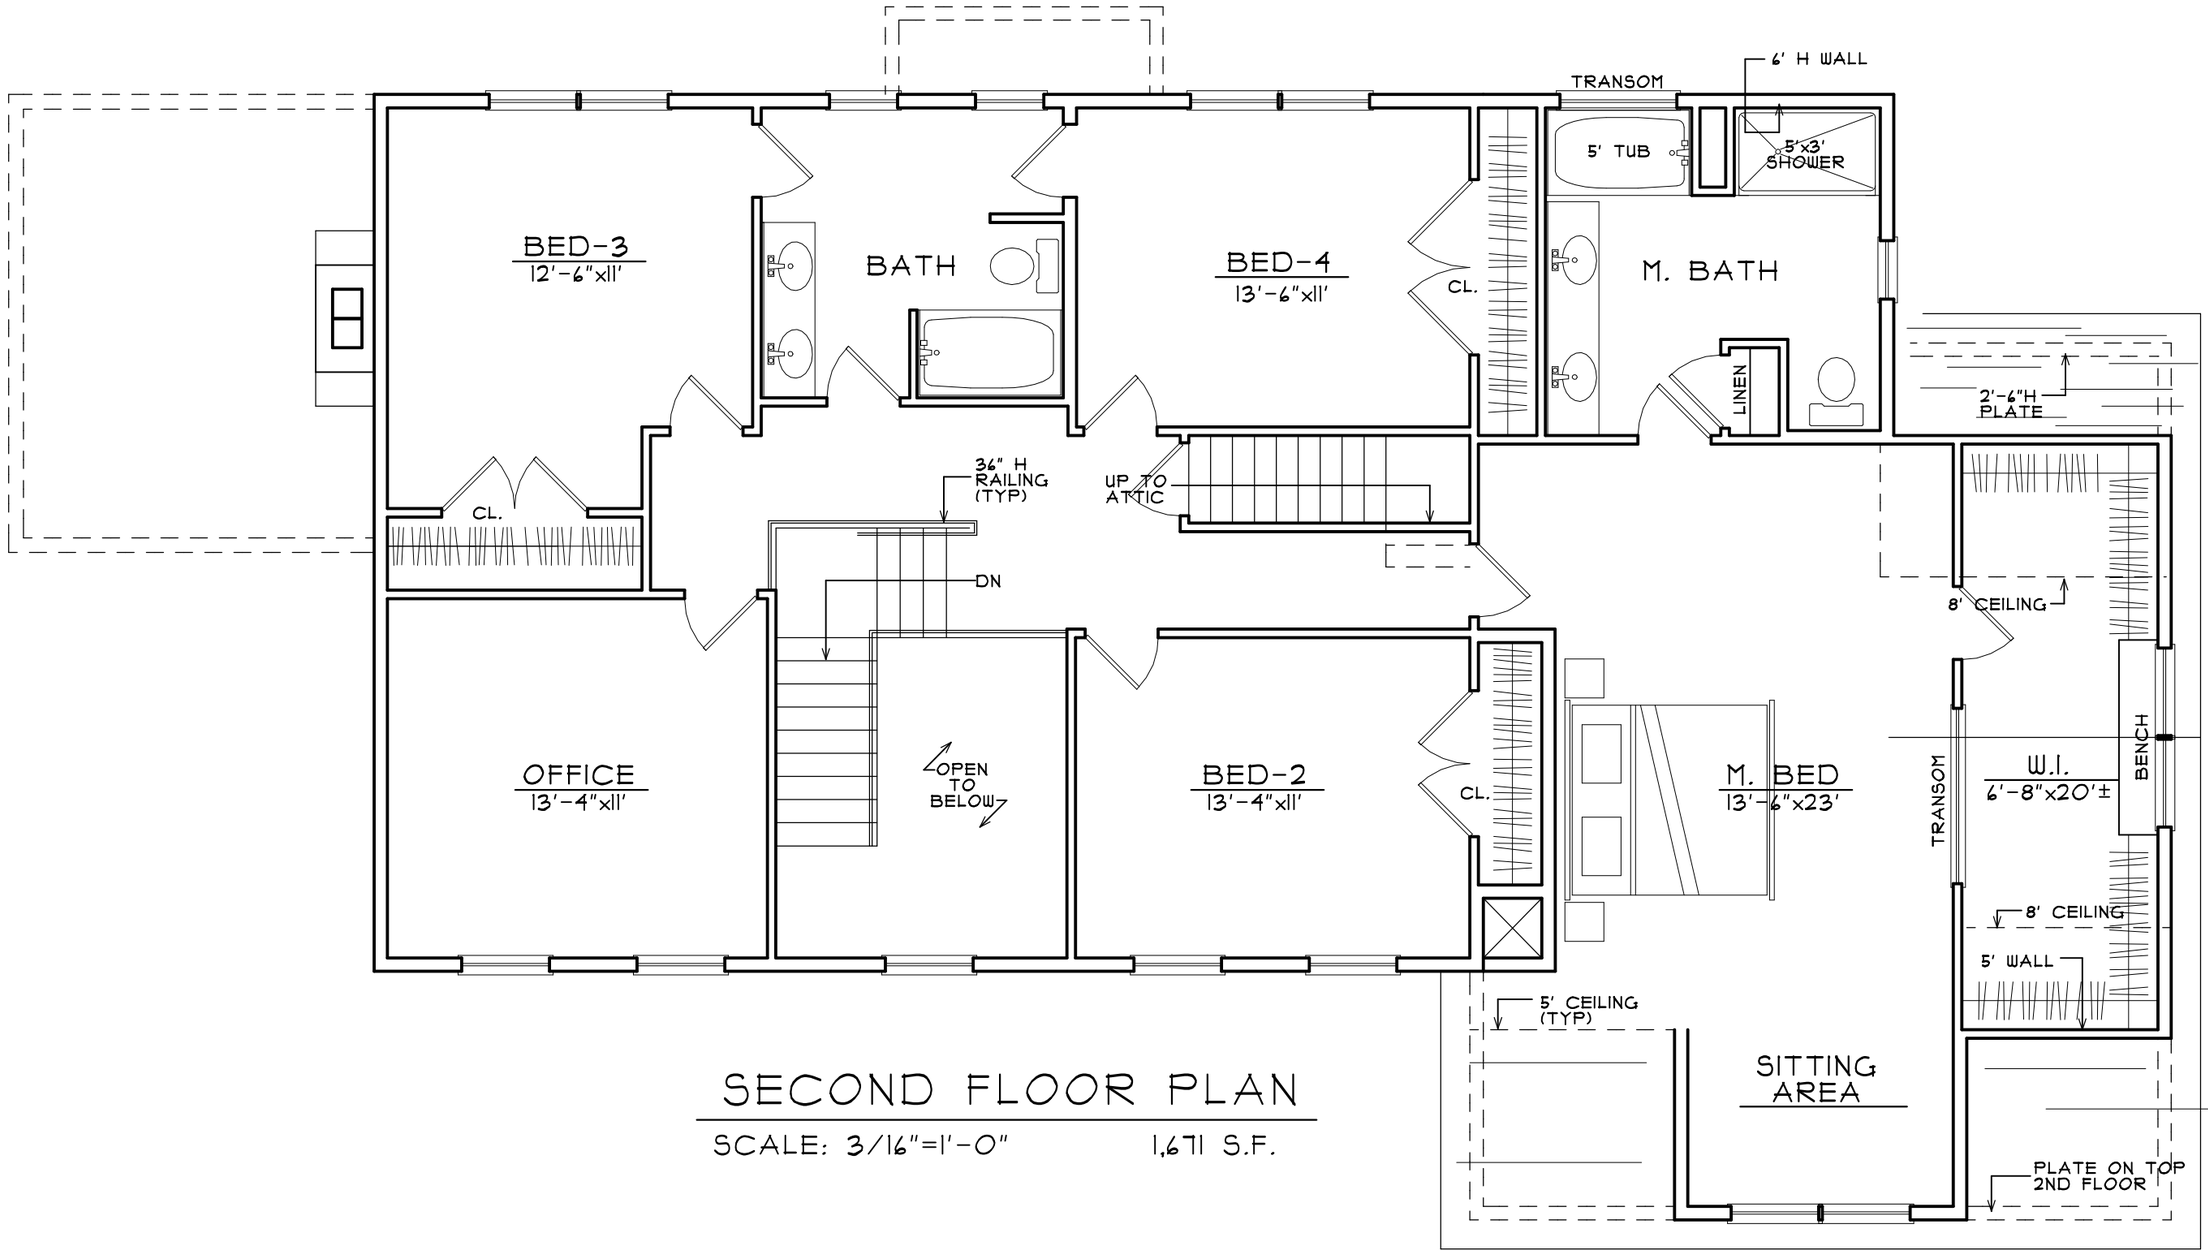

SECOND FLOOR PLAN

SCALE: 3/16"=1'-0" 1,671 S.F.

MERRELL ARCHITECTS
969 WEST MAIN STREET
SUITE 3-H
WATERBURY, CT 06708
p: 203.756.6656 f: 203.755.2826
merrellarchitects.com

ARCHITECT SEAL

CORPORATE SEAL

8/1/14
8/12/14

PRELIMINARY PLANS
OPTION A-2

MURATORI BUILDERS

WILLOW CREEK
EQUESTRIAN ESTATES

522 NORTH GEORGES HILL ROAD
SOUTHBURY, CT

PROJECT #: 1416
DATE: 2/28/14
DRAWN BY: ALF/PPB

A-2

C:\Shared Data\DCAD\dwg\DCADS\dwg\Willow Creek\Opt A- Const Dwgs\Plans2.sec